CONTINENTAL HOMES

PLOT PLAN
D.E.S.C. PLAN

SE SQ. FT. =2,564
SQ. FT. =19,053
F COVERAGE =13.5
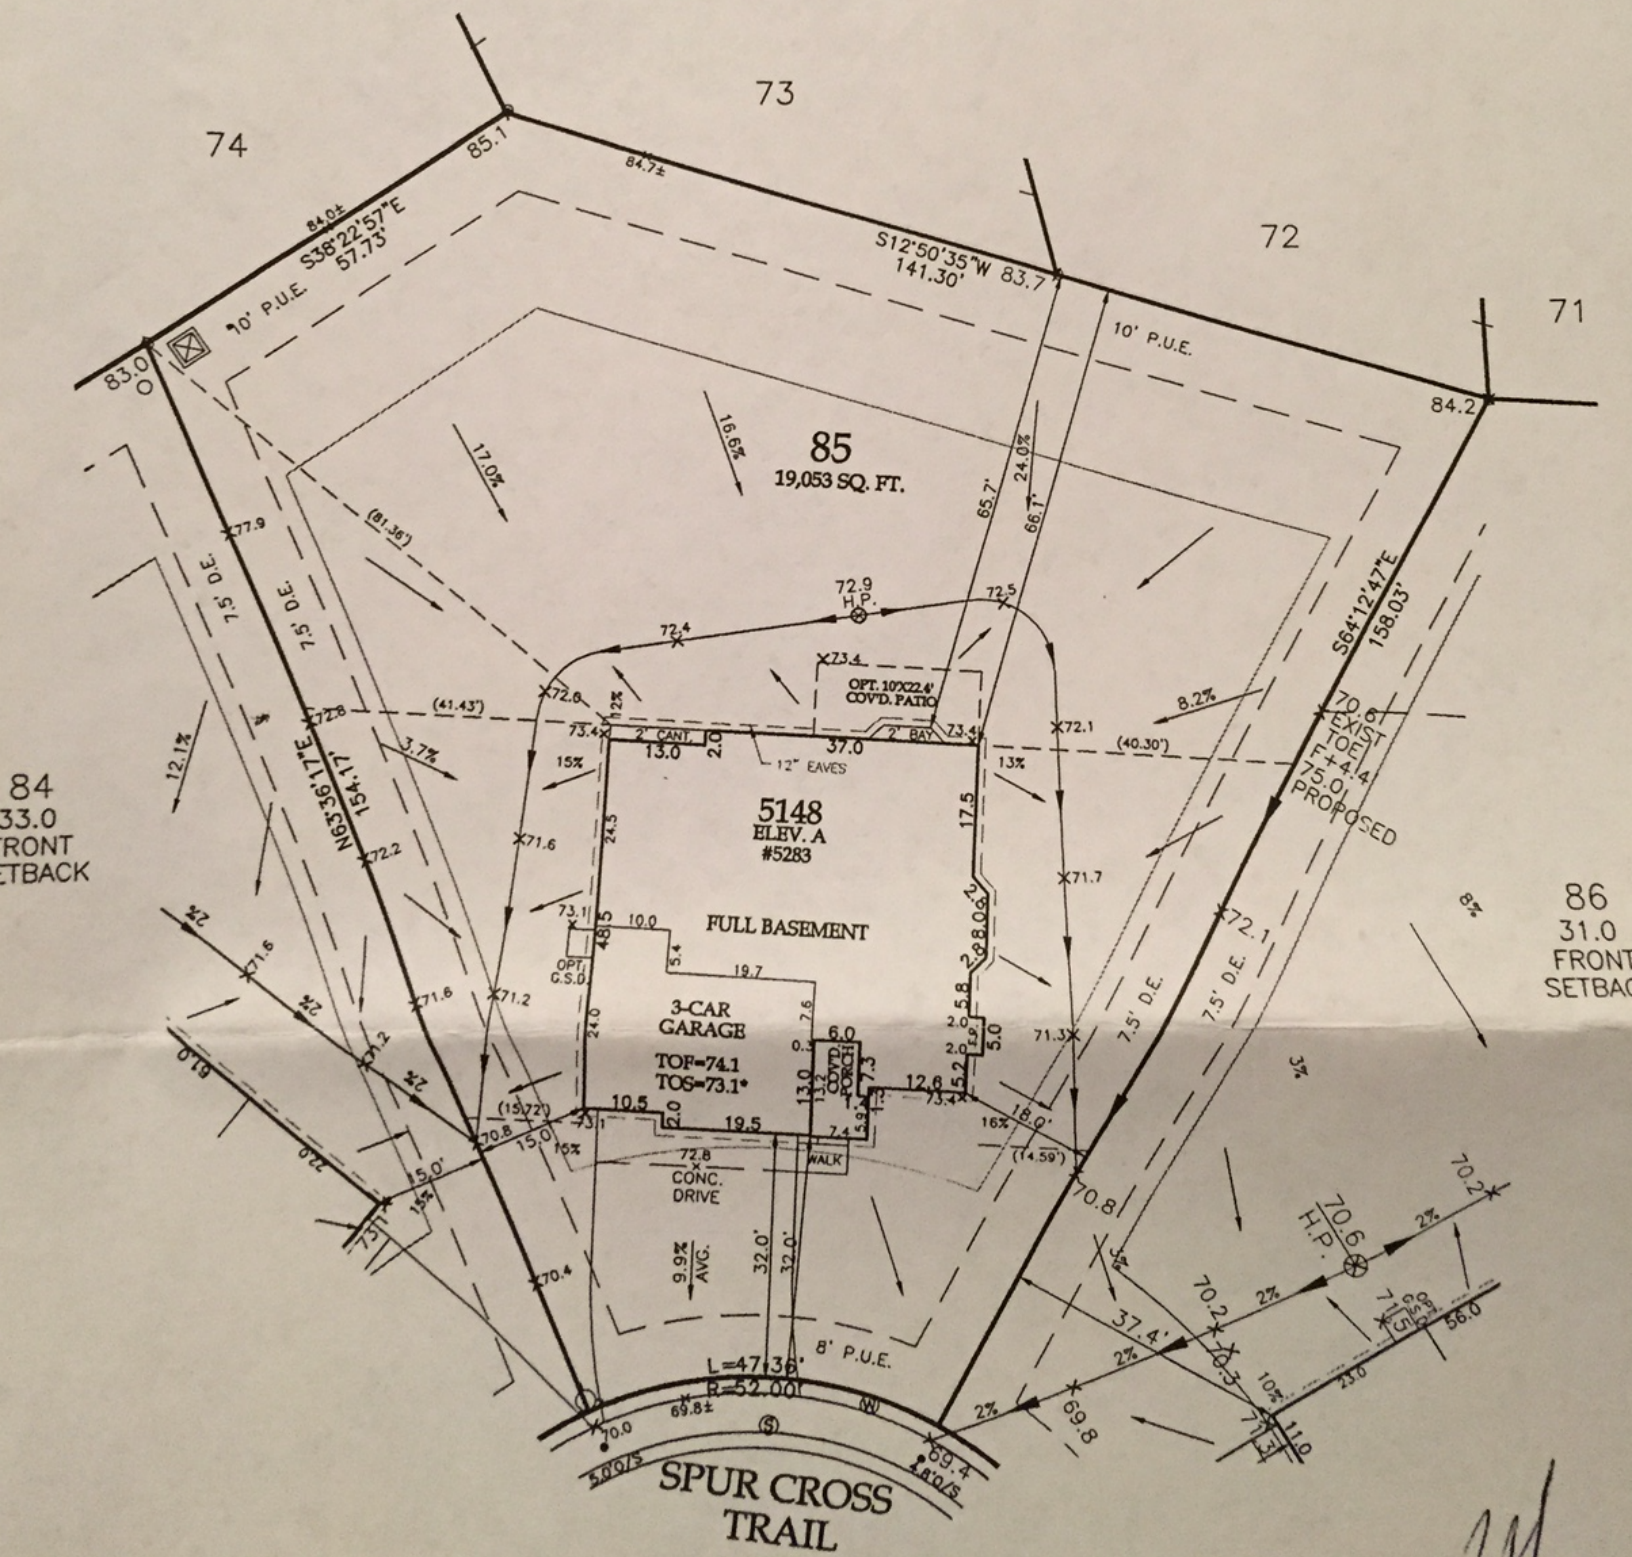
LOT 85
FILING NO. 1E
PRADERA PASS